
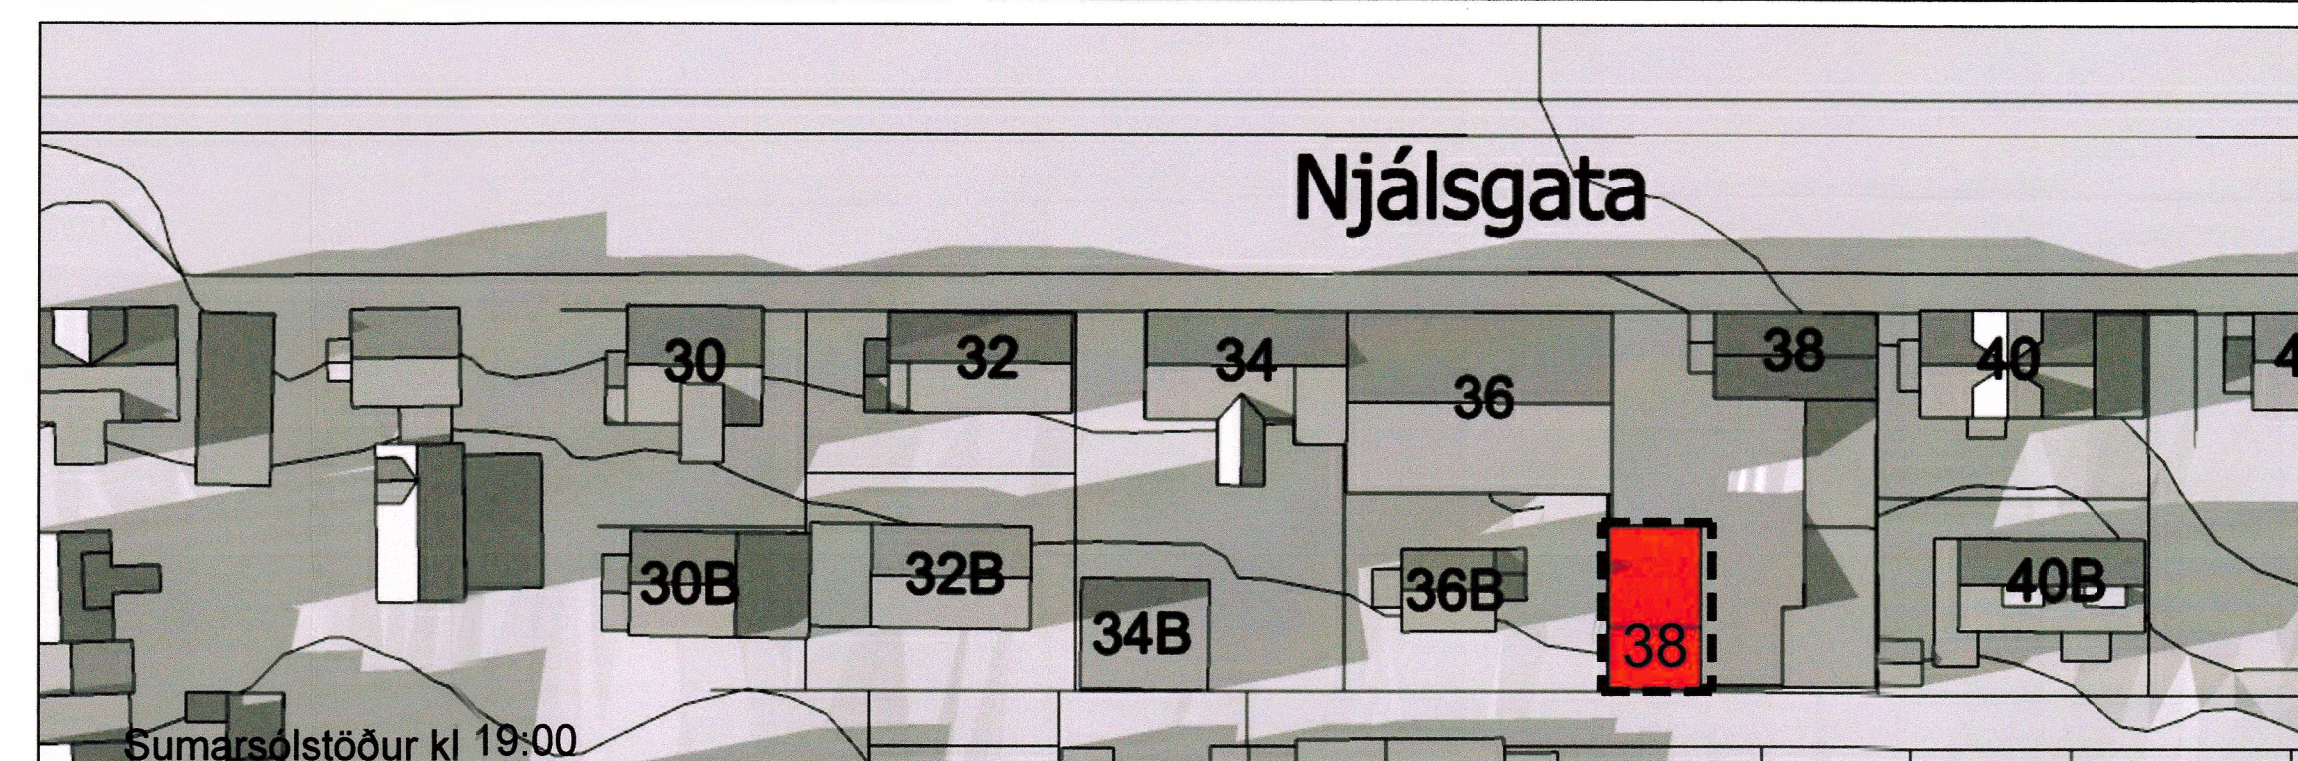
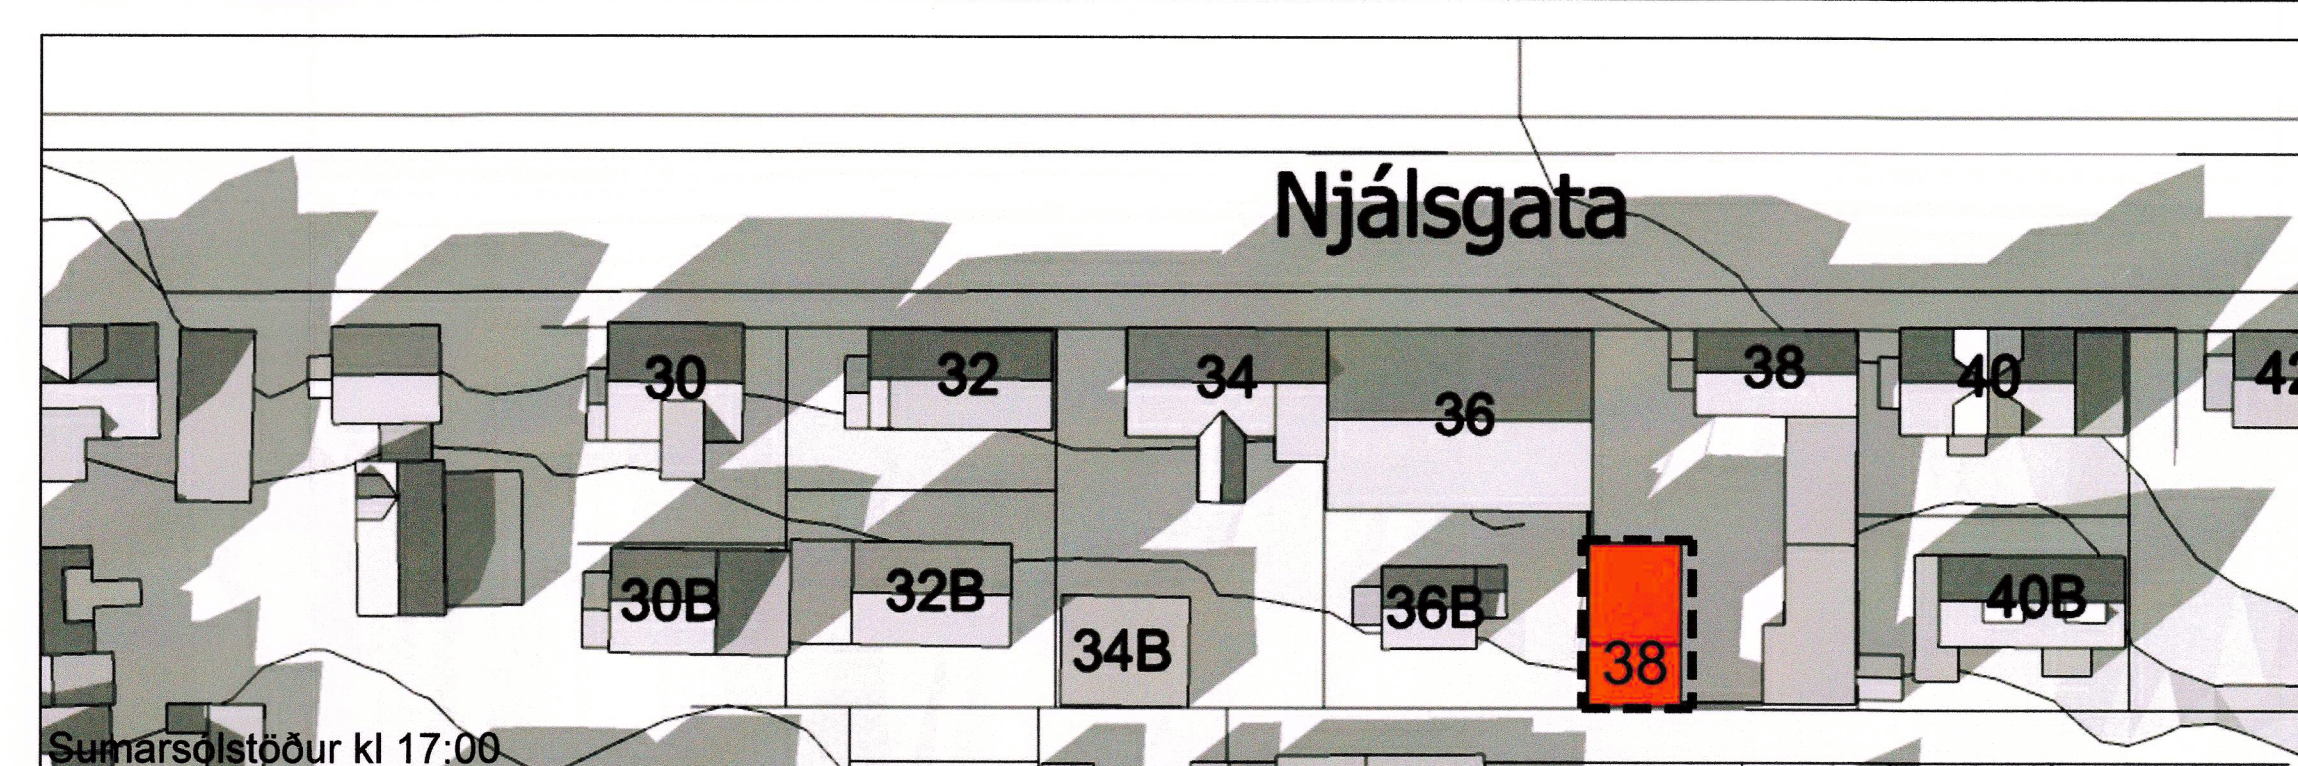
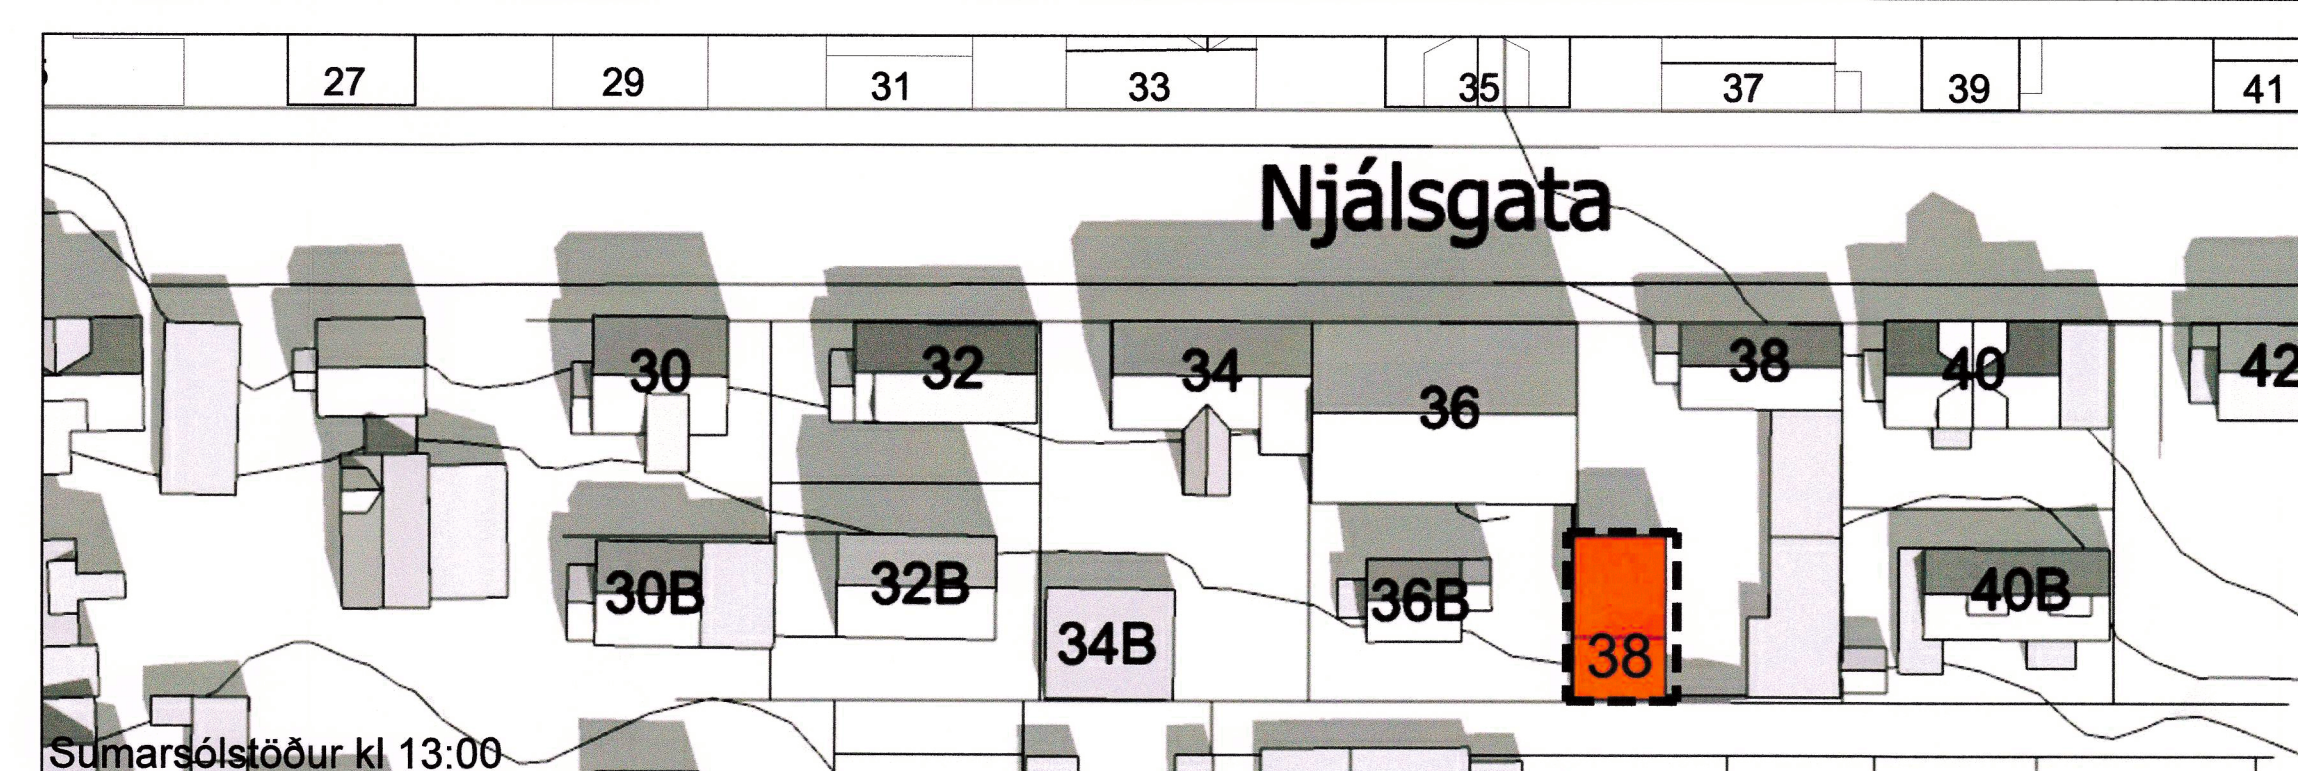
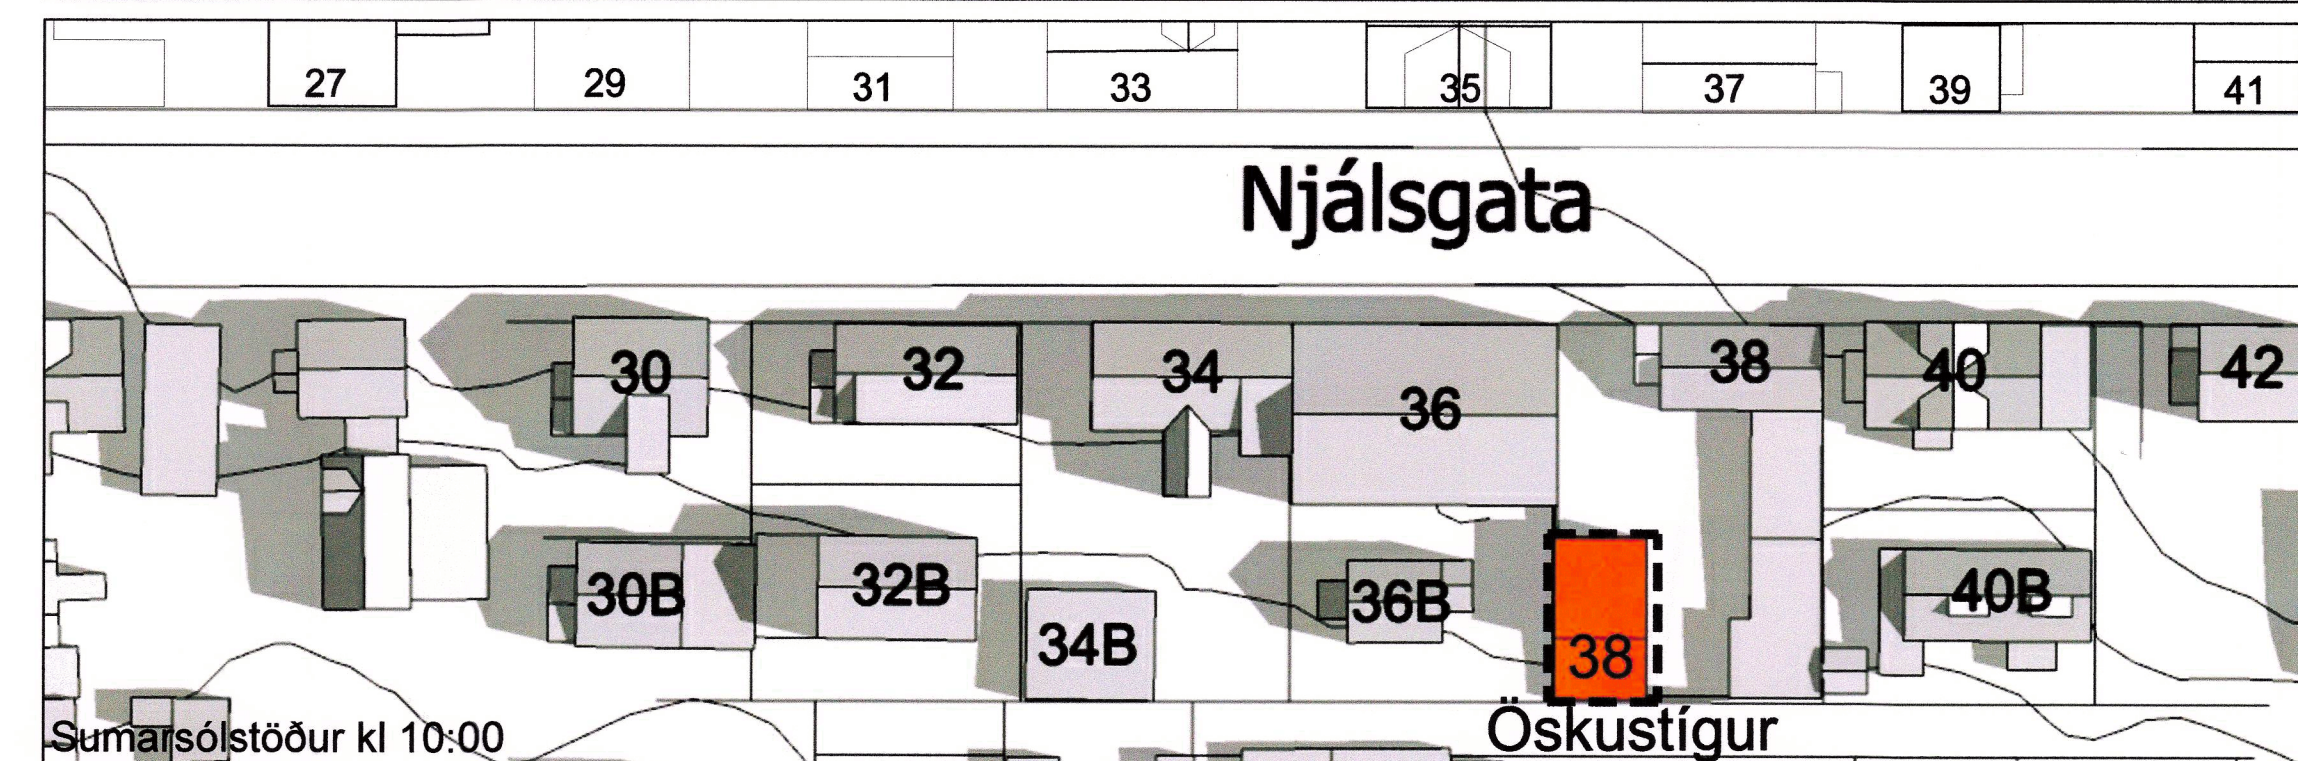


SUMARSÓLSTÖÐUR - BREYTING BAKHÚS NJÁLSGÖTU 38

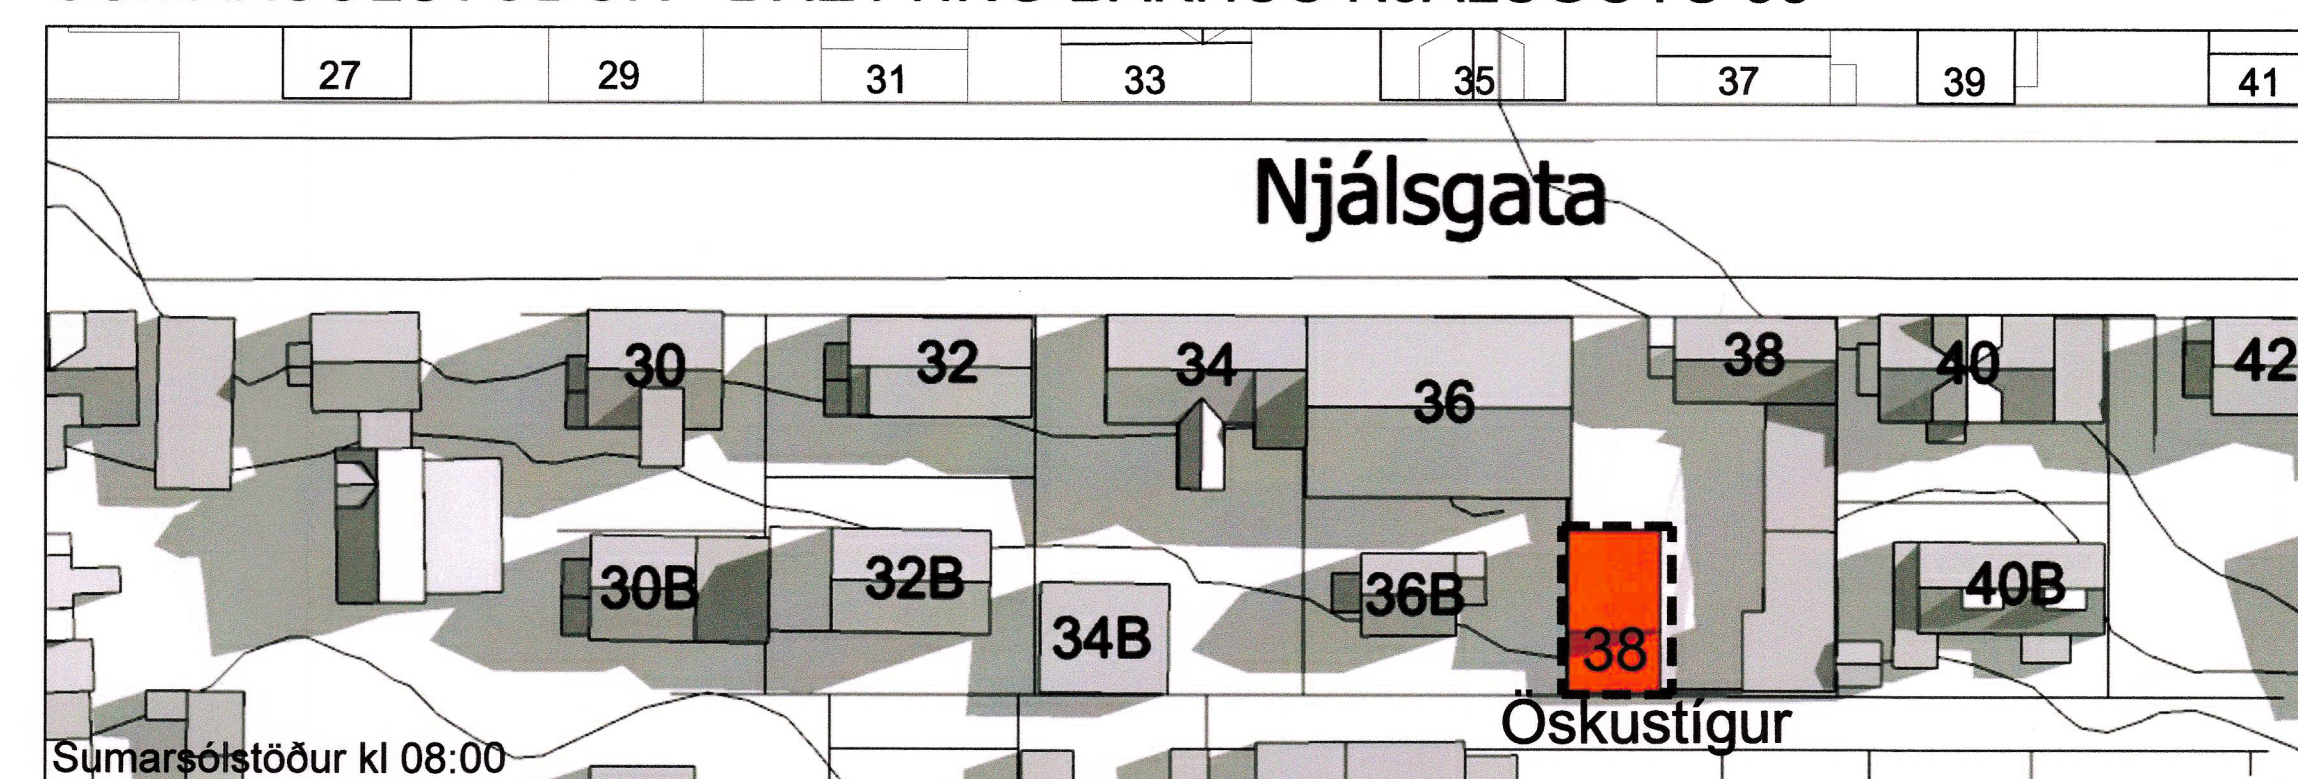

HEITI: VENJUS:			
NJÁLSGATA 38			
DEILISKIPULAGSBREYTING			
HEITI TENNINGAR:			
SKÝRINGARUPPRÁTTUR - SKUGGAVARF			
GAGS:	2023.03.10	MÁNNI:	JL, KÁ
YFIR:		YFIR:	
TEKNI:		TEKNI:	KÁ
VERUR:		VARI:	1:200
		BLAÐYFI:	A1
UNÚGGJÓ 18 201 KOFNUGÍ SÍMA: 594 8000 FAX: 534 8818 KÍÐHÍÐ 110-240 arkitektar@alark.is www.alark.is			
JAKOB DALL LINDAL ARKITEKT F.AI KÍ: 050597-3229 KRISTJAN ÁRSGERÐIN ARKITEKT F.AI KÍ: 140506-4309			